Surveyed Sept 1998

PLOT PLAN OF PROPOSED STP AT DOREKERI
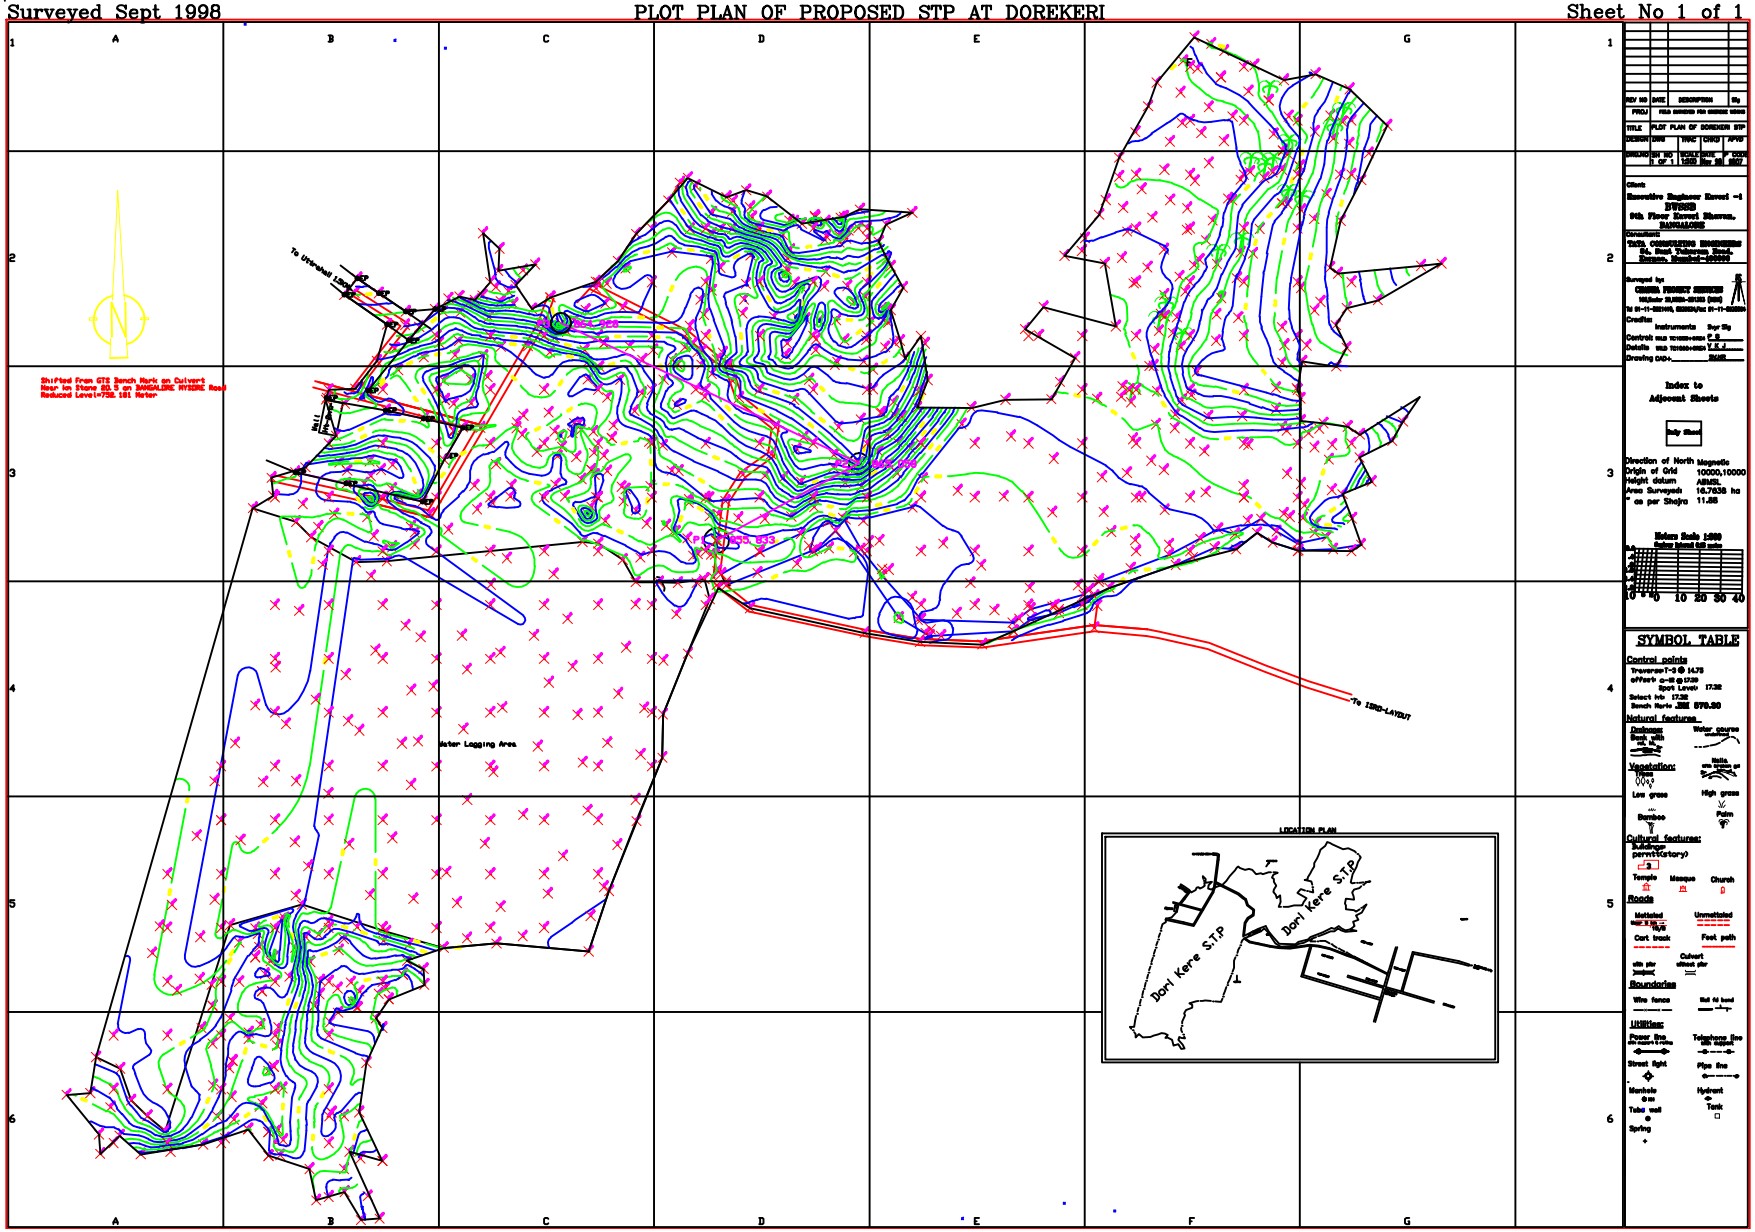
Sheet No 1 of 1