Project:: Design of Gurgaon Express Way(NH-8)

Client: National Highway Authority of India

Consultant:Tojo Vikas International Ltd.

NH8
XSecNo----
Ch:245+50

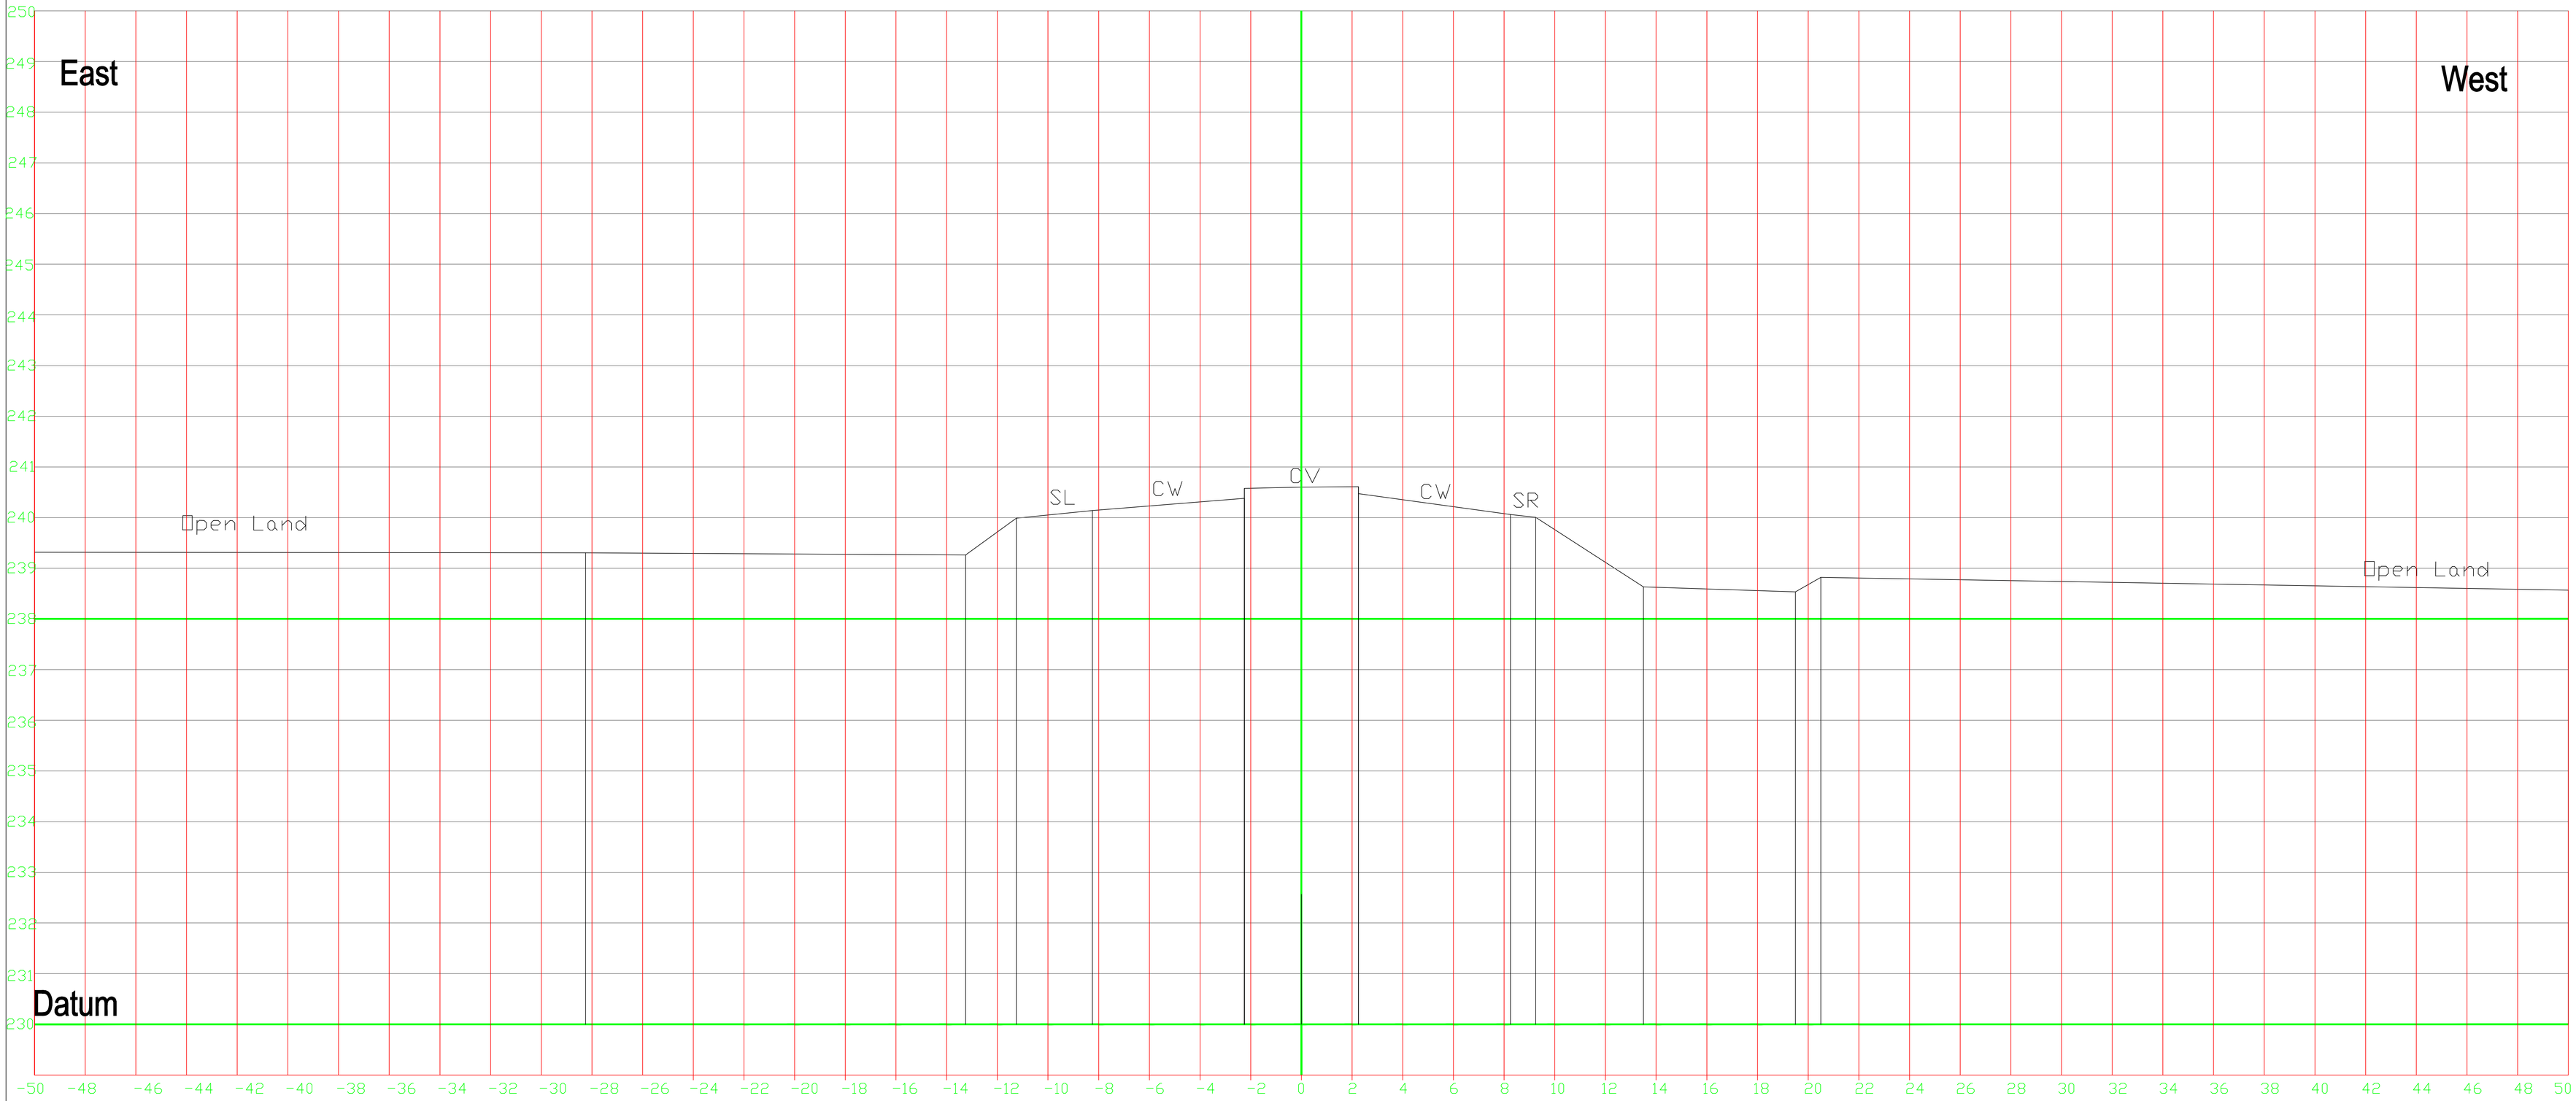

Cross-Section No ----- at Ch: 245+50

Scale: H =1:200, V =1:100