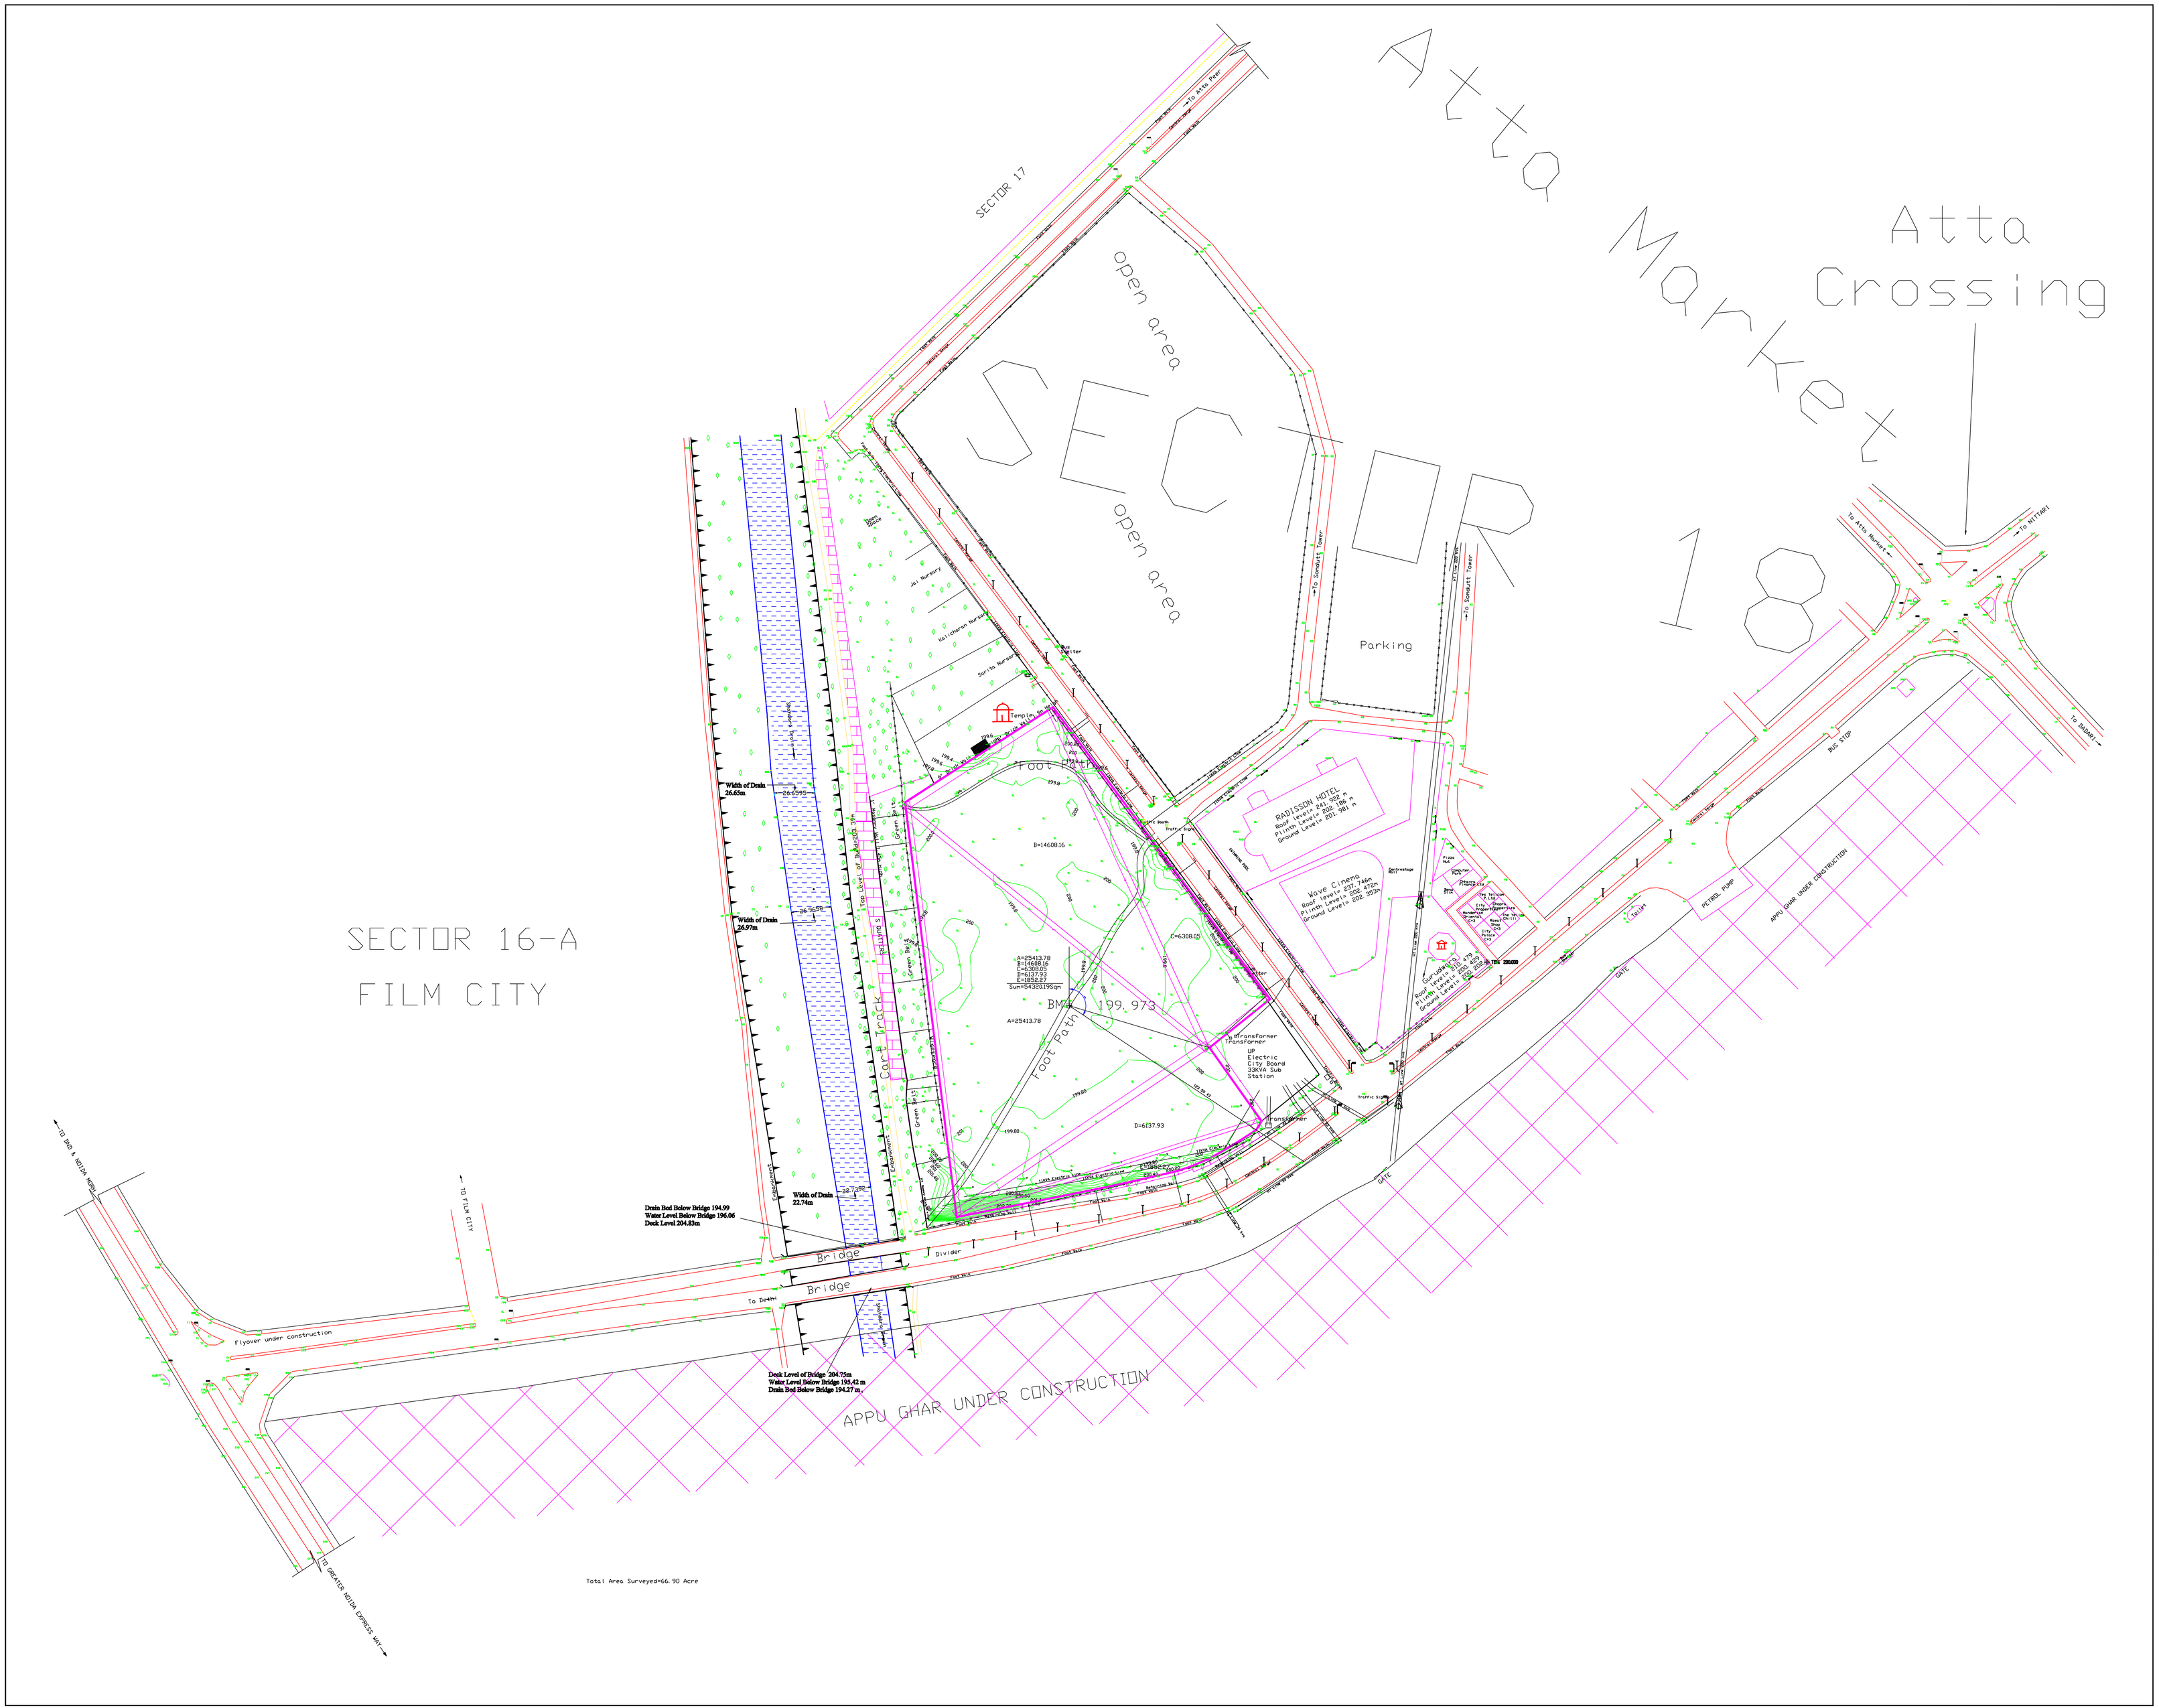

Atta Market
Atta Crossing
SECTOR 18
SECTOR 17
SECTOR 16-A
FILM CITY
open area
open area
Parking
Foot Path
Foot Path
Cart Track
Bridge
Bridge
Divider
Flyover under construction
APPU GHAR UNDER CONSTRUCTION
RADISSON HOTEL
Wave Cinema
Gurudwara
Temple
Width of Drain 26.65m
Width of Drain 26.97m
Width of Drain 22.74m
Drain Bed Below Bridge 194.99
Water Level Below Bridge 196.06
Deck Level 204.83m
Deck Level of Bridge 204.75m
Water Level Below Bridge 195.42 m
Drain Bed Below Bridge 194.27 m
BM 199.973
Total Area Surveyed=66.90 Acre