Surveyed Jul-Aug 1993

KANT ENCLAVE-LAYOUT OF GRID PILLARS AND BOUNDARY POINTS

Map Sheet No 1/1

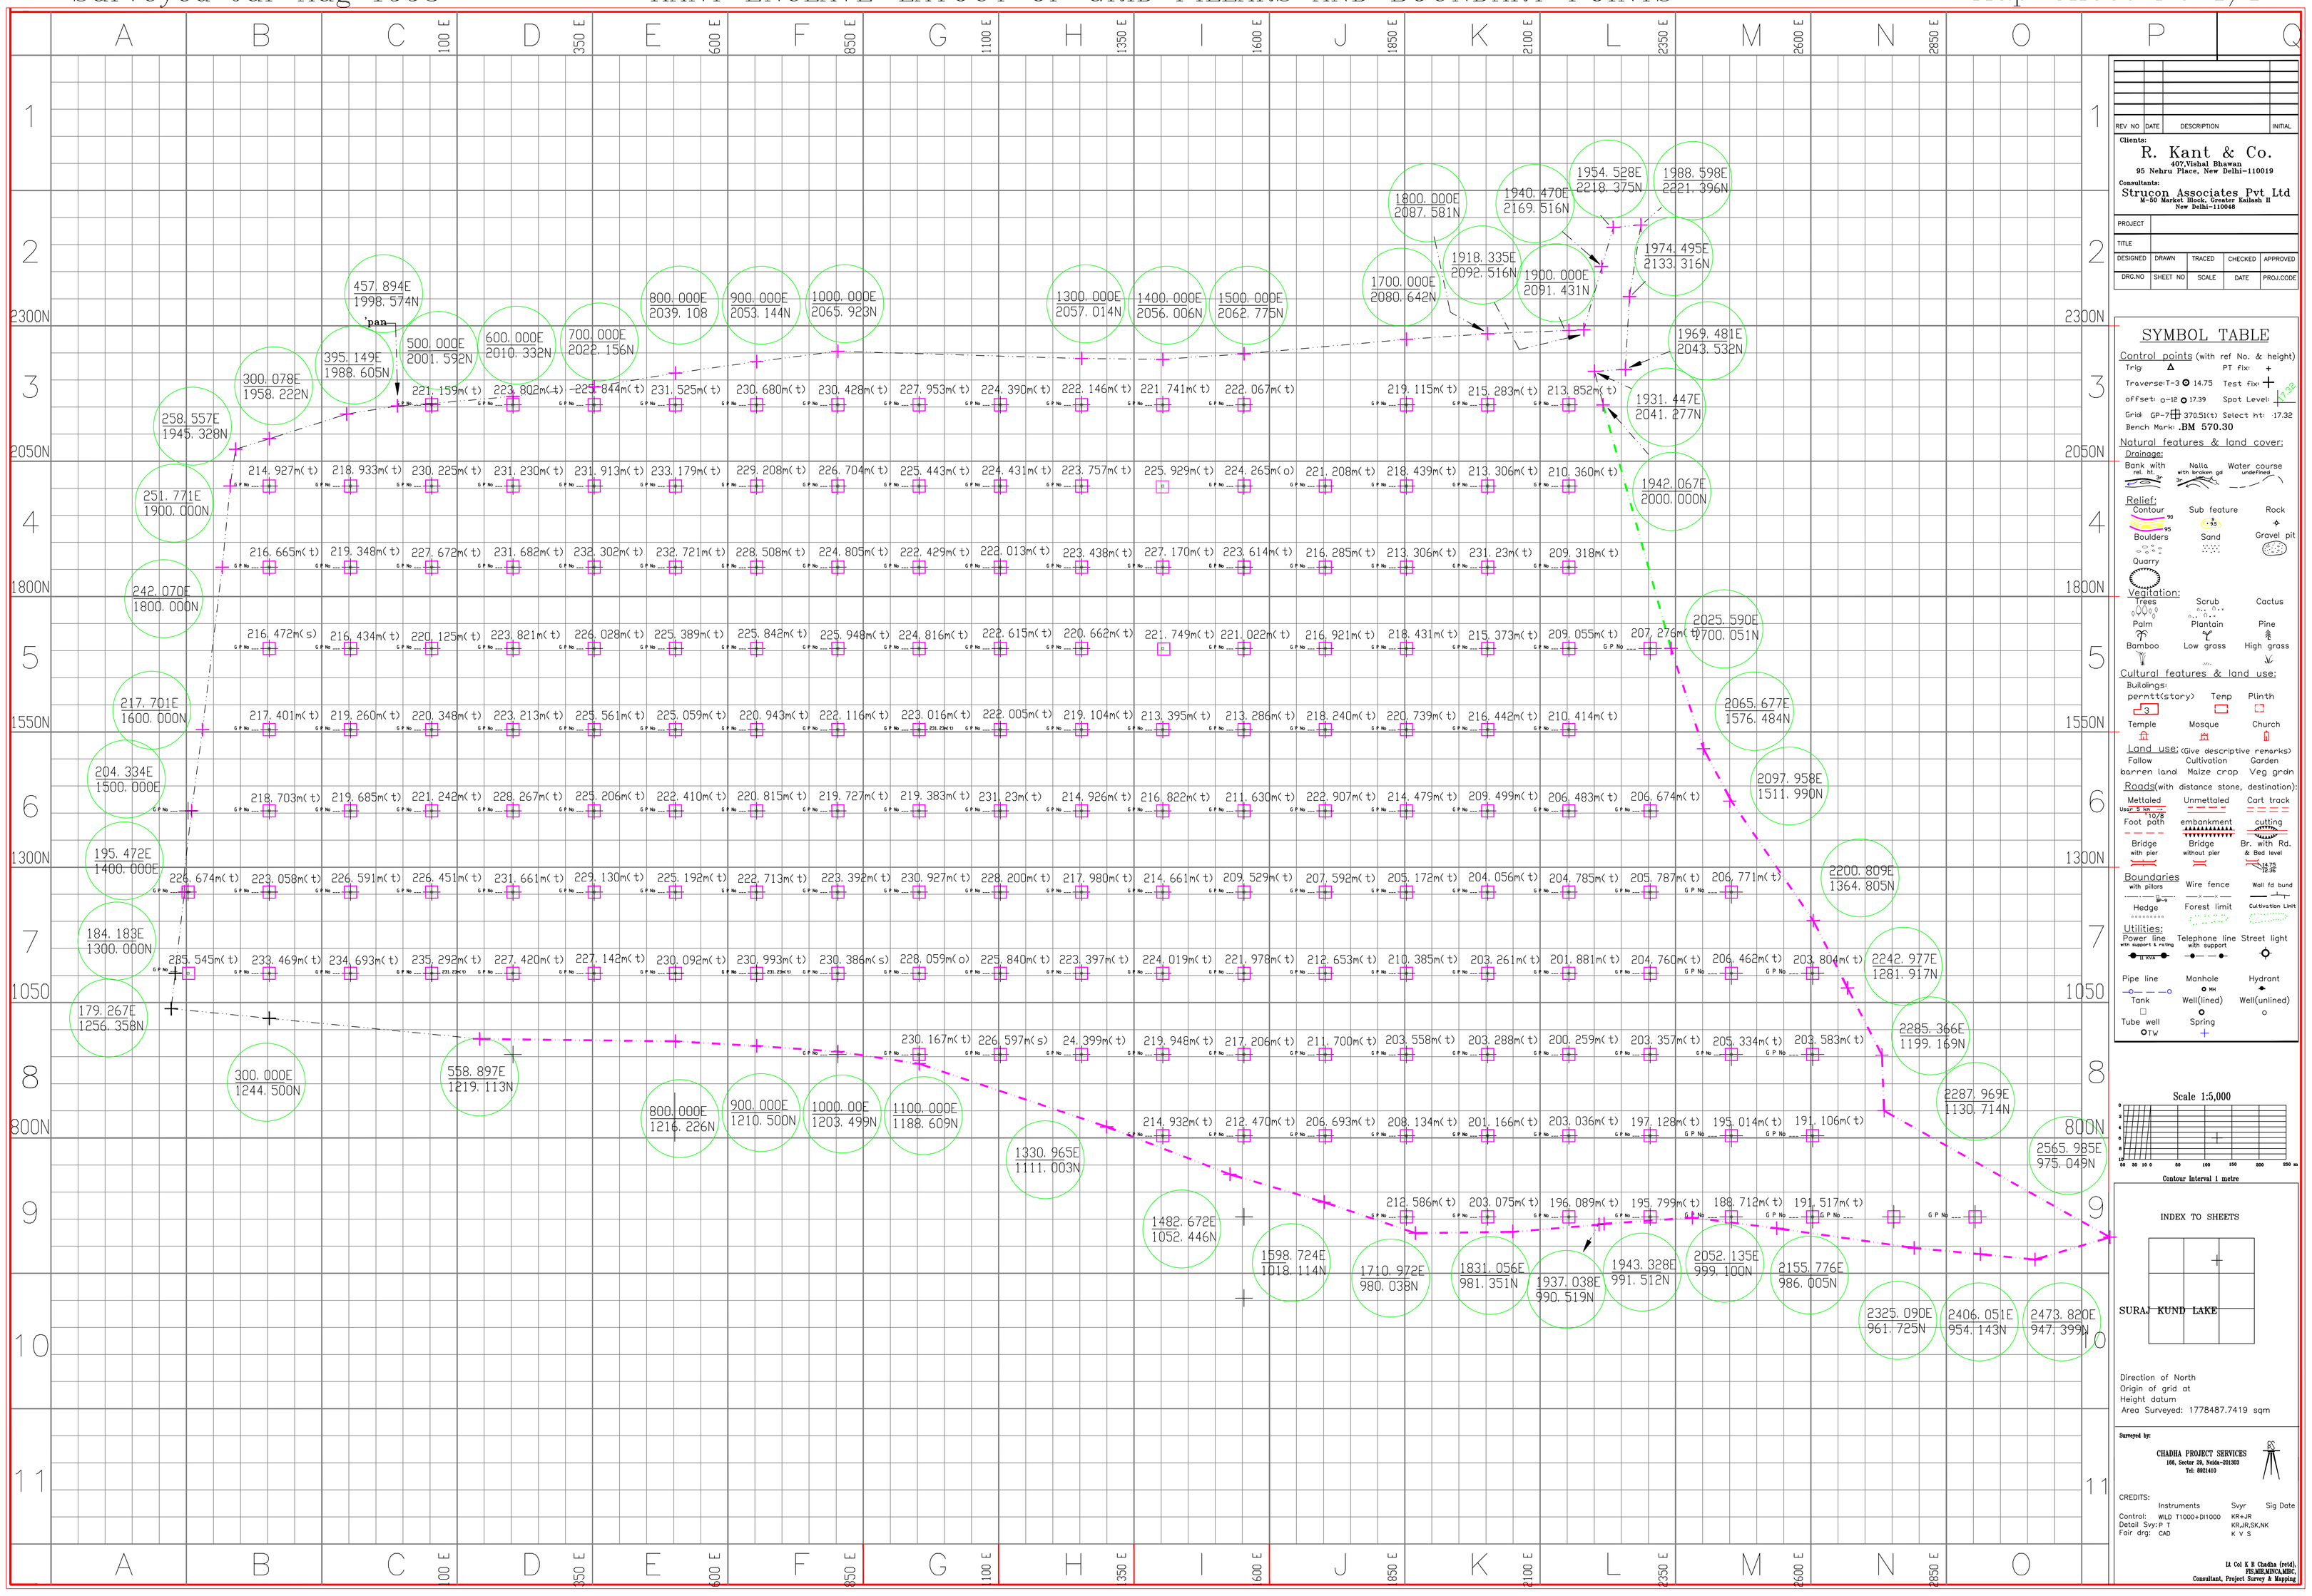

REV NO	DATE	DESCRIPTION	INITIAL

Clients:
R. Kant & Co.
407,Vishal Bhawan
95 Nehru Place, New Delhi-110019

Consultants:
Strucon Associates Pvt Ltd
M-50 Market Block, Greater Kailash II
New Delhi-110048

PROJECT				
TITLE				
DESIGNED	DRAWN	TRACED	CHECKED	APPROVED
DRG.NO	SHEET NO	SCALE	DATE	PROJ.CODE

SYMBOL TABLE

Control points (with ref No. & height)
Trig: △ PT Fix: +
Traverse: T-3 ○ 14.75 Test Fix: +
offset: o-12 ○ 17.39 Spot Level: 17.32
Grid: GP-7 ⊞ 370.51(t) Select ht: 17.32
Bench Mark: .BM 570.30

Natural features & land cover:
Drainage:
Bank with rel. ht. — Nalla with broken gd — Water course undefined

Relief:
Contour 90 95 — Sub feature 95 — Rock
Boulders — Sand — Gravel pit
Quarry

Vegitation:
Trees — Scrub — Cactus
Palm — Plantain — Pine
Bamboo — Low grass — High grass

Cultural features & land use:
Buildings:
permtt(story) 3 — Temp — Plinth
Temple — Mosque — Church

Land use: (Give descriptive remarks)
Fallow barren land — Cultivation Maize crop — Garden Veg grdn

Roads(with distance stone, destination):
Mettaled Under 5.5m 10/8 — Unmettaled — Cart track
Foot path — embankment — cutting
Bridge with pier — Bridge without pier — Br. with Rd. & Bed level 14.75 15.50

Boundaries with pillars — Wire fence — Wall fd bund
Hedge — Forest limit — Cultivation Limit

Utilities:
Power line with support & rating 11 KVA — Telephone line with support — Street light
Pipe line — Manhole MH — Hydrant
Tank — Well(lined) — Well(unlined)
Tube well TW — Spring

Scale 1:5,000

Contour Interval 1 metre

INDEX TO SHEETS

SURAJ KUND LAKE

Direction of North
Origin of grid at
Height datum
Area Surveyed: 1778487.7419 sqm

Surveyed by:
CHADHA PROJECT SERVICES
166, Sector 28, Noida-201303
Tel: 8921410

CREDITS:

	Instruments	Svyr	Sig Date
Control:	WILD T1000+DI1000	KR+JR	
Detail Svy:	P T	KR,JR,SK,NK	
Fair drg:	CAD	K V S	

Lt Col K R Chadha (retd),
FIS,MIE,MINCA,MIRC,
Consultant, Project Survey & Mapping