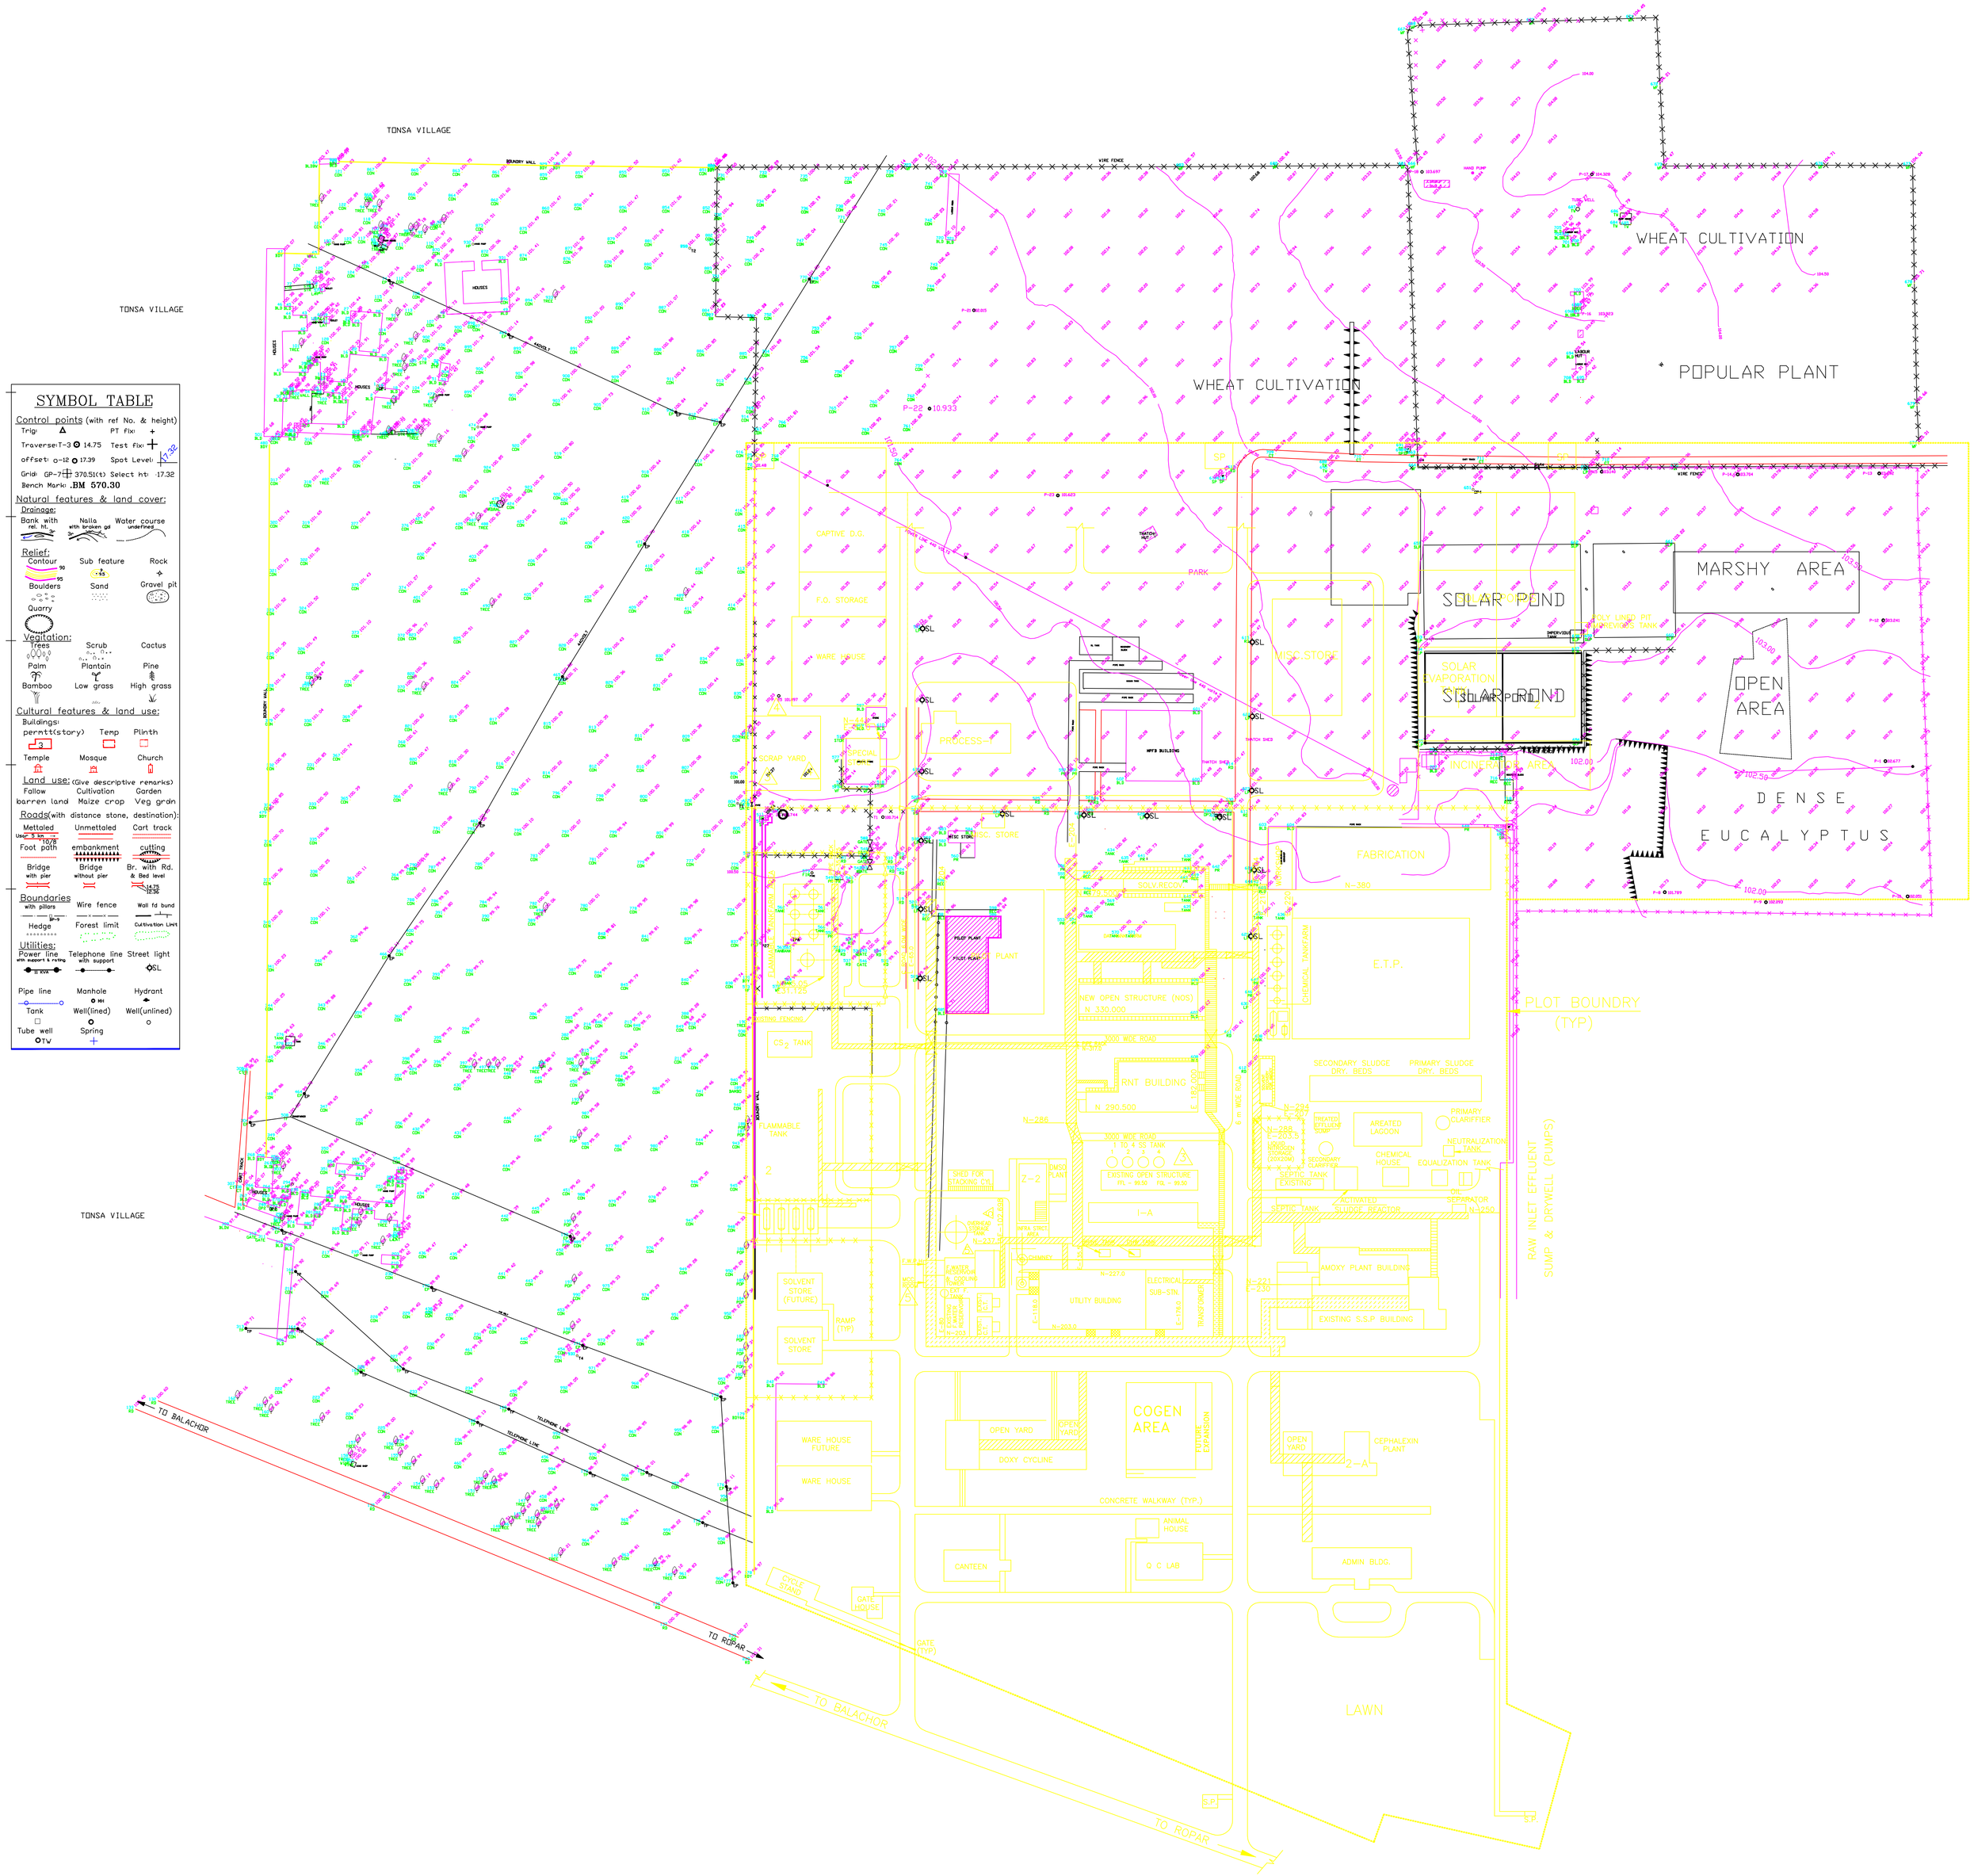

TONSA VILLAGE
TONSA VILLAGE
TONSA VILLAGE
WHEAT CULTIVATION
WHEAT CULTIVATION
POPULAR PLANT
SOLAR POND
SOLAR POND
MARSHY AREA
OPEN AREA
DENSE EUCALYPTUS
PLOT BOUNDRY (TYP)
RAW INLET EFFLUENT SUMP & DRYWELL (PUMPS)
COGEN AREA
LAWN
TO BALACHOR
TO ROPAR
TO BALACHOR
TO ROPAR
SYMBOL TABLE
Control points (with ref No. & height)
Trig:
PT fix:
Traverse: T-3 14.75
Test fix:
offset: o-12 17.39
Spot Level:
Grid: GP-7 370.51(t)
Select ht: 17.32
Bench Mark: BM 570.30
Natural features & land cover:
Drainage:
Bank with rel. ht.
Nalla with broken gd
Water course undefined
Relief:
Contour
Sub feature
Rock
Boulders
Sand
Gravel pit
Quarry
Vegitation:
Trees
Scrub
Cactus
Palm
Plantain
Pine
Bamboo
Low grass
High grass
Cultural features & land use:
Buildings: permtt(story)
Temp
Plinth
Temple
Mosque
Church
Land use: (Give descriptive remarks)
Follow barren land
Cultivation Maize crop
Garden Veg grdn
Roads (with distance stone, destination):
Mettaled
Unmettaled
Cart track
Foot path
embankment
cutting
Bridge with pier
Bridge without pier
Br. with Rd. & Bed level
Boundaries with pillars
Wire fence
Wall fd bund
Hedge
Forest limit
Cultivation Limit
Utilities:
Power line with support & rating
Telephone line with support
Street light
Pipe line
Manhole
Hydrant
Tank
Well(lined)
Well(unlined)
Tube well
Spring